ACCEPTANCE OF PRELIMINARY DESIGNS:

I,_____, HEREBY ACCEPT THESE PRELIMINARY/ DESIGN DEVELOPMENT DRAWINGS AND AUTHORIZE THE FIRM OF Peter P. Bugryn, Jr., Architect/ Consultant TO PROCEED WITH THE PRODUCTION OF THE CONSTRUCTION DRAWINGS.
Date:_____

J. R. Frandsen, P. E.
Big Flats, New York 14814
P.O. Box 426 * 3310 State Route 352

PETER P. BUGRYN, JR., A.I.A.
ARCHITECT / CONSULTANT
969 West Main Street
Waterbury, CT 06708
203-754-1408
Fax 203-755-2826
Email p.bugryn@snet.net

DESIGNS NO.	DESCRIPTION	DATE	BY

P.O. Box 26, Midland Park, New York 07432 • 716-995-5500
800-944-9400 • fax 201-444-4647

P.O. Box 159, Tully, New York 13159 • 315-696-2800
800-944-9400 • fax 315-696-2188

THESE PLANS HAVE BEEN REVIEWED WITH OUR BARDEN INDEPENDENT DEALER & ARE ACCEPTED AS SHOWN. WE HAVE NO MORE BARDEN TO PROCEED WITH THE NEXT PHASE OF DESIGN AND PRODUCTION.

CLIENT: _____

DATE: _____

IMPORTANT NOTICE
THESE DRAWINGS ARE PROVIDED BY THE BARDEN & ROBESON CORP. AS A SERVICE TO THE CLIENT AND ARE NOT TO BE CONSIDERED COMPLETE FOR FINAL COSTING OR CONSTRUCTION UNTIL ALL FEDERAL, STATE, OR LOCAL APPROVALS ARE GRANTED. THE RESPONSIBILITY OF SECURING THESE APP ROVALS RESTS FULLY WITH THE CLIENT AND/OR THEIR CONTRACTOR

COPYRIGHT BARDEN & ROBESON CORP. 2007
NOTICE: THIS SET OF PLANS AND THE DESIGN CONTAINED HEREIN IS THE PROPERTY OF BARDEN & ROBESON CORP AND MAY NOT BE USED FOR BUILDING UNLESS A PROPER CONTRACT HAS BEEN EXECUTED FOR THE PURCHASE OF MATERIALS TO COMPLETE THE DESIGN FROM BARDEN & ROBESON CORP. THIS DESIGN SHALL NOT BE USED FOR ANY OTHER PURPOSE WITHOUT THE EXPRESS WRITTEN PERMISSION OF THE BARDEN & ROBESON CORP.

barden Building Systems

INDEPENDENT DEALER / CONSTRUCTION MANAGER:
CONNECTICUT REAL ESTATE & CONSTRUCTION, LLC.

NAME
STEVE SCHAPPERT

CLIENT / PROJECT TITLE:
MIXED USE BUILDING

PROJECT LOCATION:
72 RAILROAD ST.
NEW MILFORD,
CT, 06776

CONTENTS OF SHEET:
SOUTH ELEVATION

DATE: 1/23/08	SCALE: AS SHOWN
DRAWN BY:	CKD BY:

DATABASE ID:
21427
PROJECT NO: 2025.05

DWG NO :
A-5
SHEET 3 OF 9

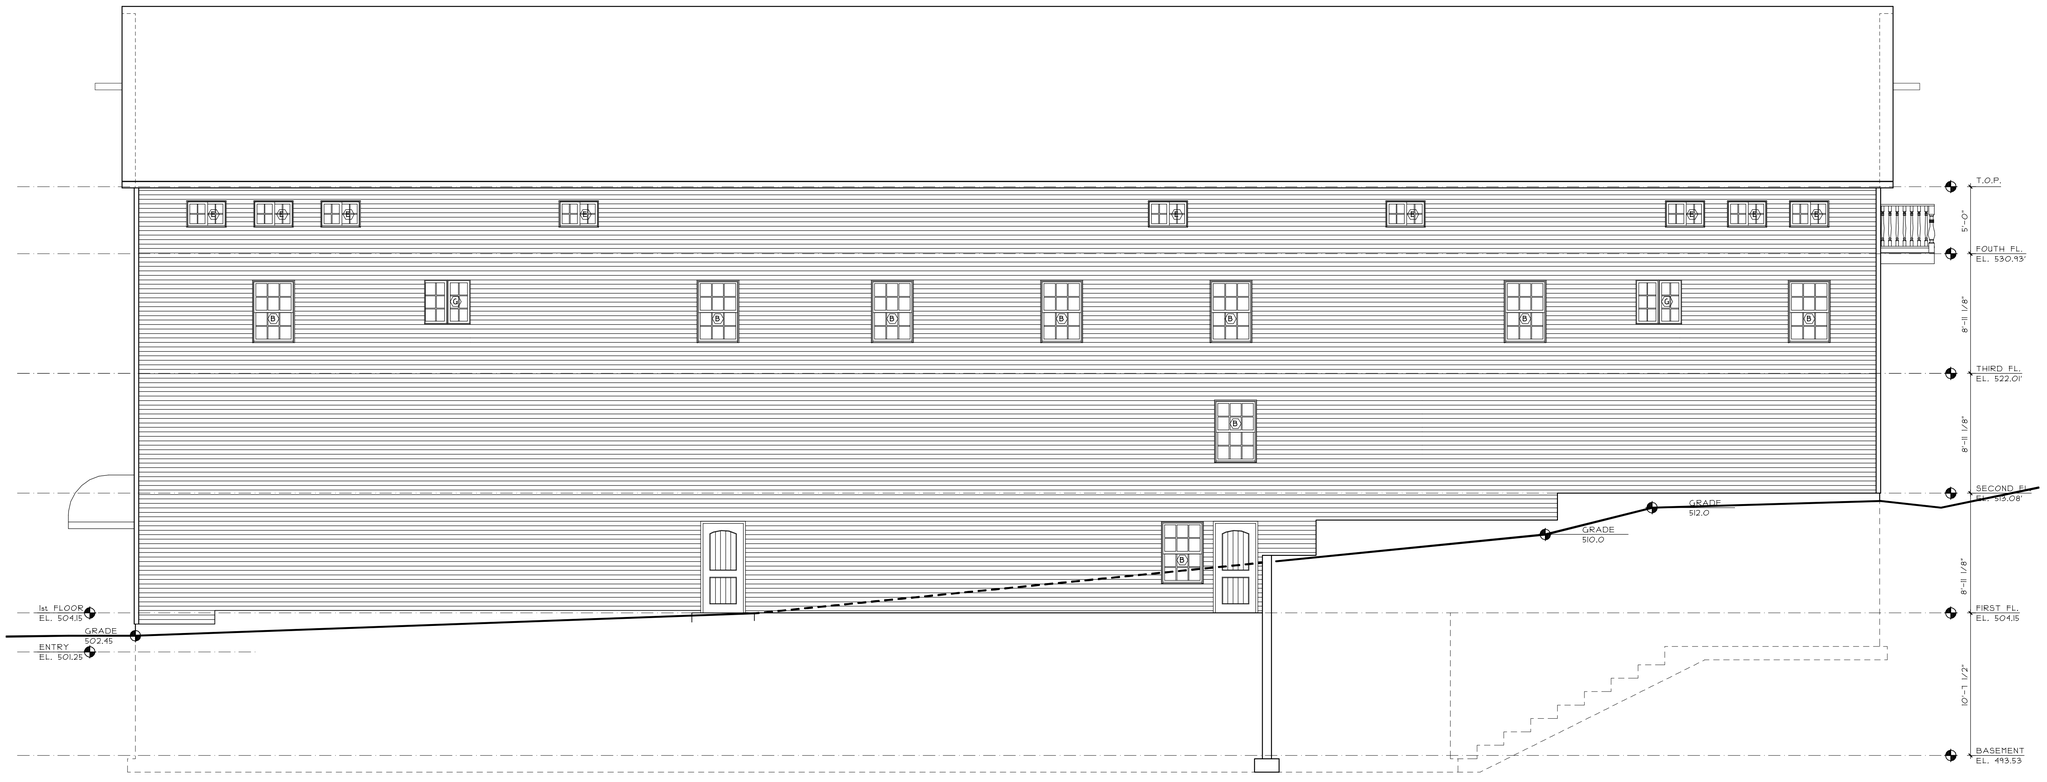

A / A4 SOUTH ELEVATION
3/16" = 1'-0"

1/23/2008 4:49 PM I:\03.dwg\AD Data\0133\0133 CD-AS.dwg