## ACCEPTANCE OF PRELIMINARY DESIGNS:

I,_____ HEREBY ACCEPT THESE PRELIMINARY/ DESIGN DEVELOPMENT DRAWINGS AND AUTHORIZE THE FIRM OF Peter P. Bugryn, Jr., Architect/ Consultant TO PROCEED WITH THE PRODUCTION OF THE CONSTRUCTION DRAWINGS.
Date:_____


J. R. Frandsen, P. E.
Big Flats, New York 14814
P.O. Box 426 * 3310 State Route 352



PETER P. BUGRYN, JR., A.I.A.
ARCHITECT / CONSULTANT
969 West Main Street
Waterbury, CT 06708
203-754-1408
Fax 203-755-2826
Email p.bugryn@snet.net


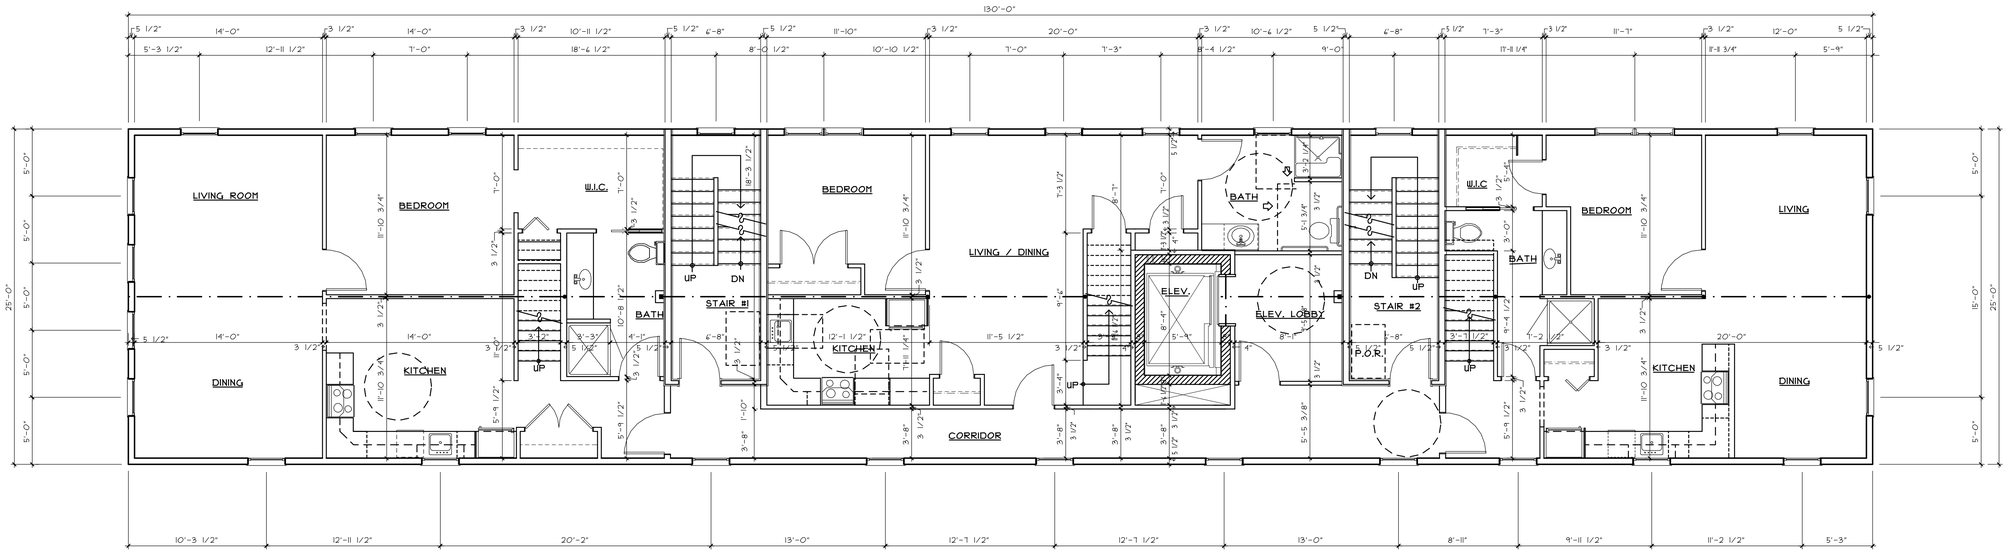


## A/A3 THIRD FLOOR PLAN

EL. 522.01'
3/16" = 1'-0"

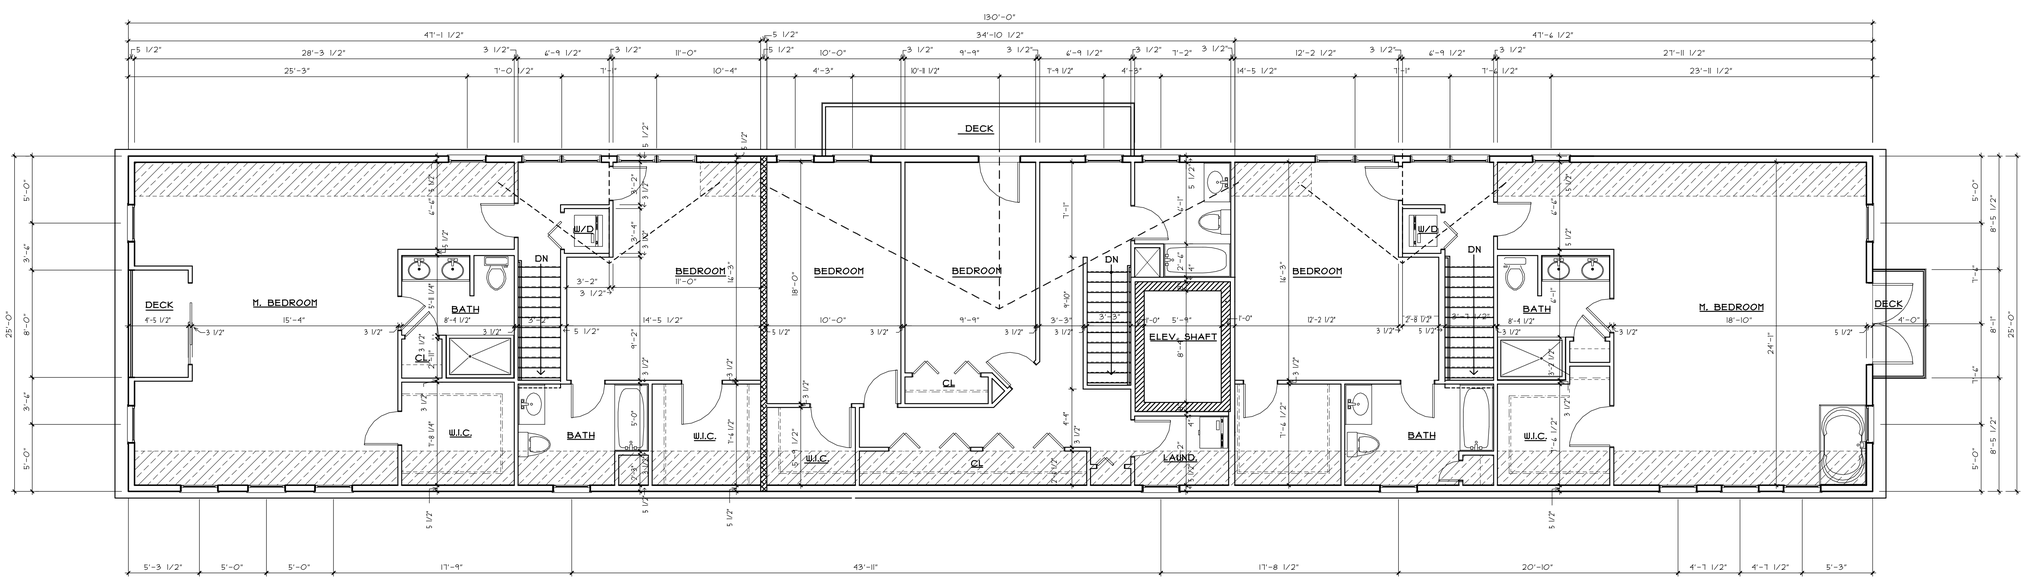


## B/A3 FOURTH FLOOR PLAN

EL. 530.93'
3/16" = 1'-0"

PROJECT NORTH

| NO. | DESCRIPTION | DATE | BY |
|---|---|---|---|
| | | | |


PO Box 310, Middlebury, New York 14105 • 716-786-6500
800-724-0641 • Fax 716-735-3752
PO Box 309, Tully, New York 13159 • 315-696-6500 • Fax 315-696-7788 • 315-395-2500


THESE PLANS HAVE BEEN REVIEWED WITH OUR BARDEN INDEPENDENT DEALER & ARE ACCEPTED AS SHOWN. WE AUTHORIZE BARDEN TO PROCEED WITH THE NEXT PHASE OF DESIGN AND PRODUCTION.

CLIENT: _____

DATE: _____

IMPORTANT NOTICE
THESE DRAWINGS ARE PROVIDED BY THE BARDEN & ROBESON CORP AS A SERVICE TO THE CLIENT AND ARE NOT TO BE CONSIDERED COMPLETE FOR FINAL COSTING OR CONSTRUCTION UNTIL ALL FEDERAL, STATE, OR LOCAL APPROVALS ARE GRANTED. THE RESPONSIBILITY OF SECURING THESE APP ROVALS RESTS FULLY WITH THE CLIENT AND/OR THEIR CONTRACTOR


COPYRIGHT BARDEN & ROBESON CORP. 2007
NOTICE: THIS SET OF PLANS AND THE DESIGN CONTAINED HEREIN IS THE PROPERTY OF BARDEN & ROBESON CORP AND MAY NOT BE USED FOR BUILDING UNLESS A PROPER CONTRACT HAS BEEN EXECUTED FOR THE PURCHASE OF MATERIALS TO COMPLETE THE DESIGN FROM BARDEN & ROBESON CORP. THIS DESIGN SHALL NOT BE USED FOR ANY OTHER PURPOSE WITHOUT THE EXPRESS WRITTEN PERMISSION OF THE BARDEN & ROBESON CORP.


barden Building Systems

INDEPENDENT DEALER / CONSTRUCTION MANAGER:
CONNECTICUT REAL ESTATE & CONSTRUCTION, LLC.
NAME
STEVE SCHAPPERT

CLIENT / PROJECT TITLE:
MIXED USE BUILDING

PROJECT LOCATION
72 RAILROAD ST.
NEW MILFORD,
CT, 06776

CONTENTS OF SHEET:
THIRD & FOURTH FLOOR PLANS

| DATE: | 1/23/08 | SCALE: | AS SHOWN |
|---|---|---|---|
| DRAWN BY: | | CKD BY: | |

DATABASE ID:
21427
PROJECT NO: 2025.05

DWG NO:
A-3
SHEET 3 OF 10

1/29/2008 4:9 PM 8853 P:\DWG\CAD DWG\2025\2025 CD-A3.dwg